IMPORTANT:COPYRIGHT RESERVED.
ALL DESIGNS ARE THE SOLE PROPERTY OF HONG KONG HUAYI DESIGN CONSULTANTS (SHENZHEN) LTD. AND CANNOT BE REPRODUCED OR USED FOR ANY PURPOSE WITHOUT THE WRITTEN PERMISSION OF THE ARCHITECT OR DESIGNER.
DO NOT SCALE DRAWING. FIGURED DIMENSIONS ARE TO BE FOLLOWED. ALL MEASUREMENTS MUST BE CHECKED ON SITE BY THE CONTRACTOR. ANY DISCREPANCIES SHOULD BE REPORTED TO THE ARCHITECT OR DESIGNER.

重要声明：版权所有。
此设计图则之版权归香港华艺设计顾问（深圳）有限公司所有。未得建筑师签发设计师之书面批准，不得随意将任何部分翻印。
切勿以比例量度此图。一切依据内数字所示为准。承建人必须在工程开始前向所有数字之差异，知会我司任何承办处。启立前需知建筑师或设计师。

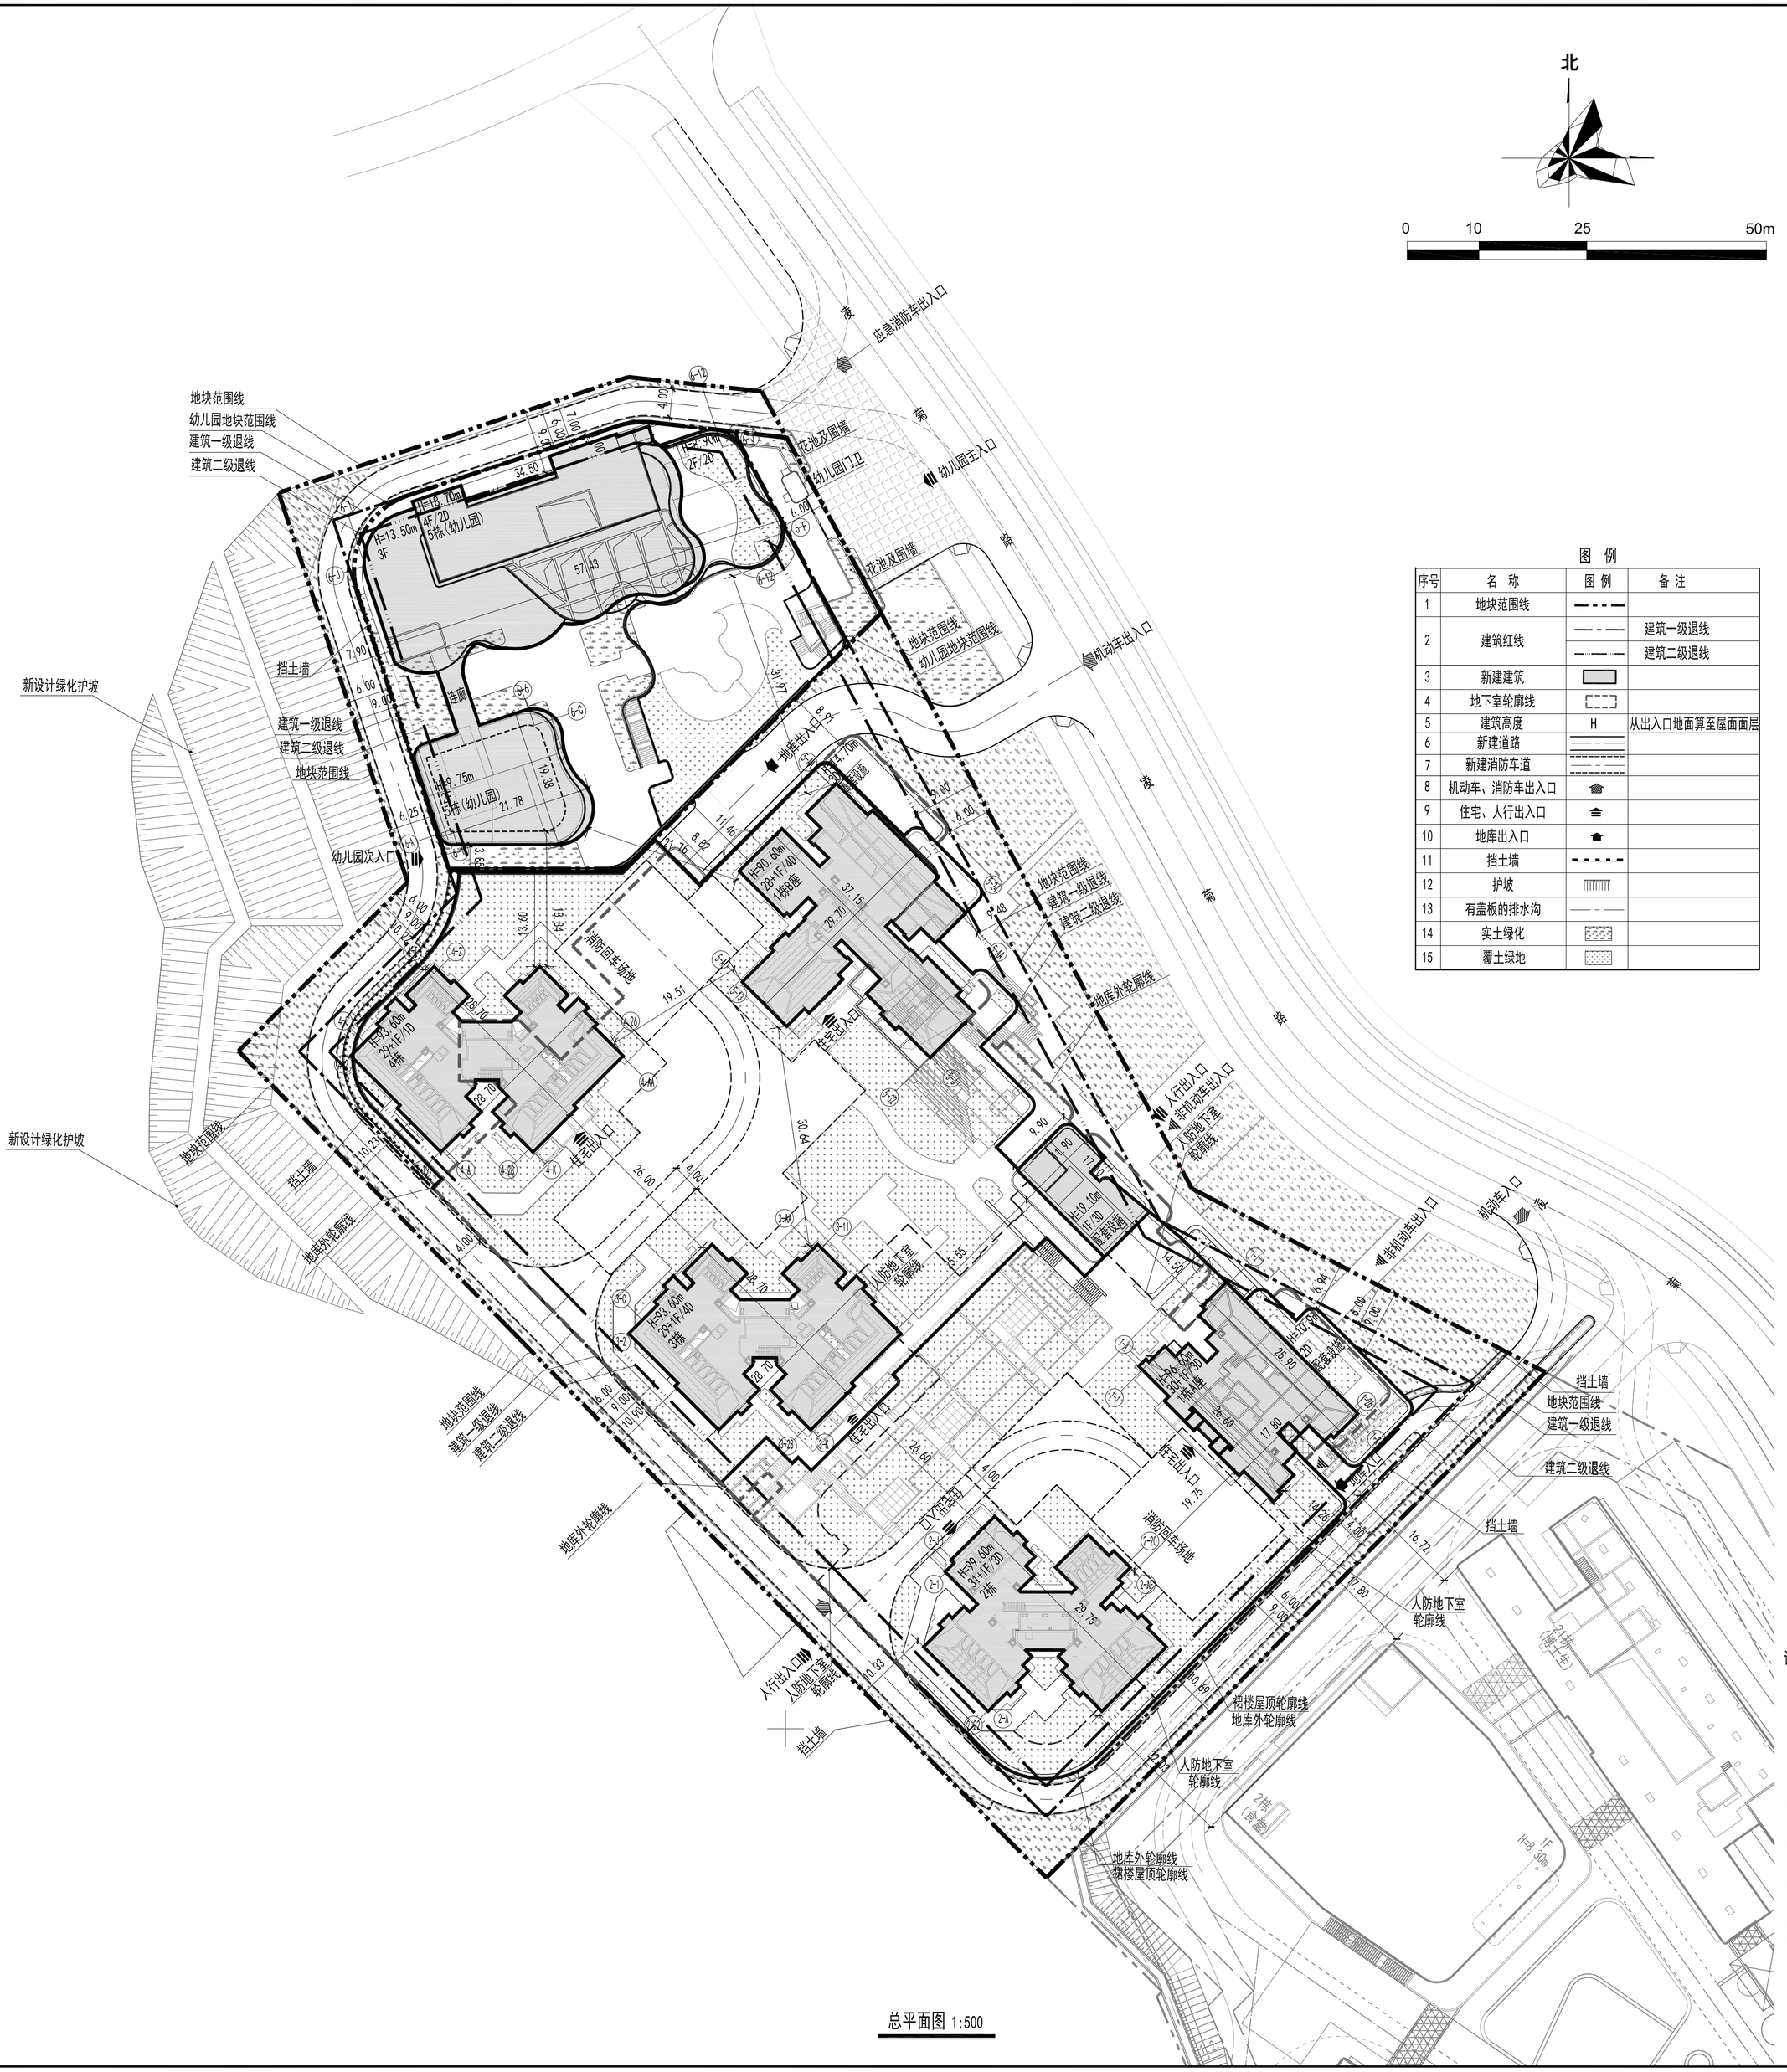
北
0 10 25 50m
地块范围线
幼儿园地块范围线
建筑一级退线
建筑二级退线
新设计绿化护坡
挡土墙
幼儿园次入口
幼儿园主入口
机动车出入口
住宅出入口
人行出入口
地库出入口
消防回车场地
人防地下室轮廓线
地库外轮廓线
裙楼屋顶轮廓线
地库外轮廓线
裙楼屋顶轮廓线
人防地下室轮廓线
挡土墙
地块范围线
建筑一级退线
建筑二级退线
挡土墙
人防地下室轮廓线
挡土墙
建筑二级退线
建筑一级退线
地块范围线
挡土墙
新设计绿化护坡
地块范围线
建筑一级退线
建筑二级退线
地库外轮廓线
人行出入口
人防地下室轮廓线
挡土墙
住宅出入口
住宅出入口
住宅出入口