1.本图纸版权归设计单位所有，未经书面许可，不得复制、转载、翻印或用于其他工程，违者必究。
1. Copyright of this drawing belongs to the design unit. Without written permission, it shall not be reproduced, reprinted or used in other projects, otherwise it will be prosecuted.
2.本图纸须经设计单位书面确认后方可施工，如有疑问请及时与设计单位联系。
2. This drawing shall be approved and authorized by the design unit before construction. If you have any question, please contact the design unit in time.







地上建设区域示意图

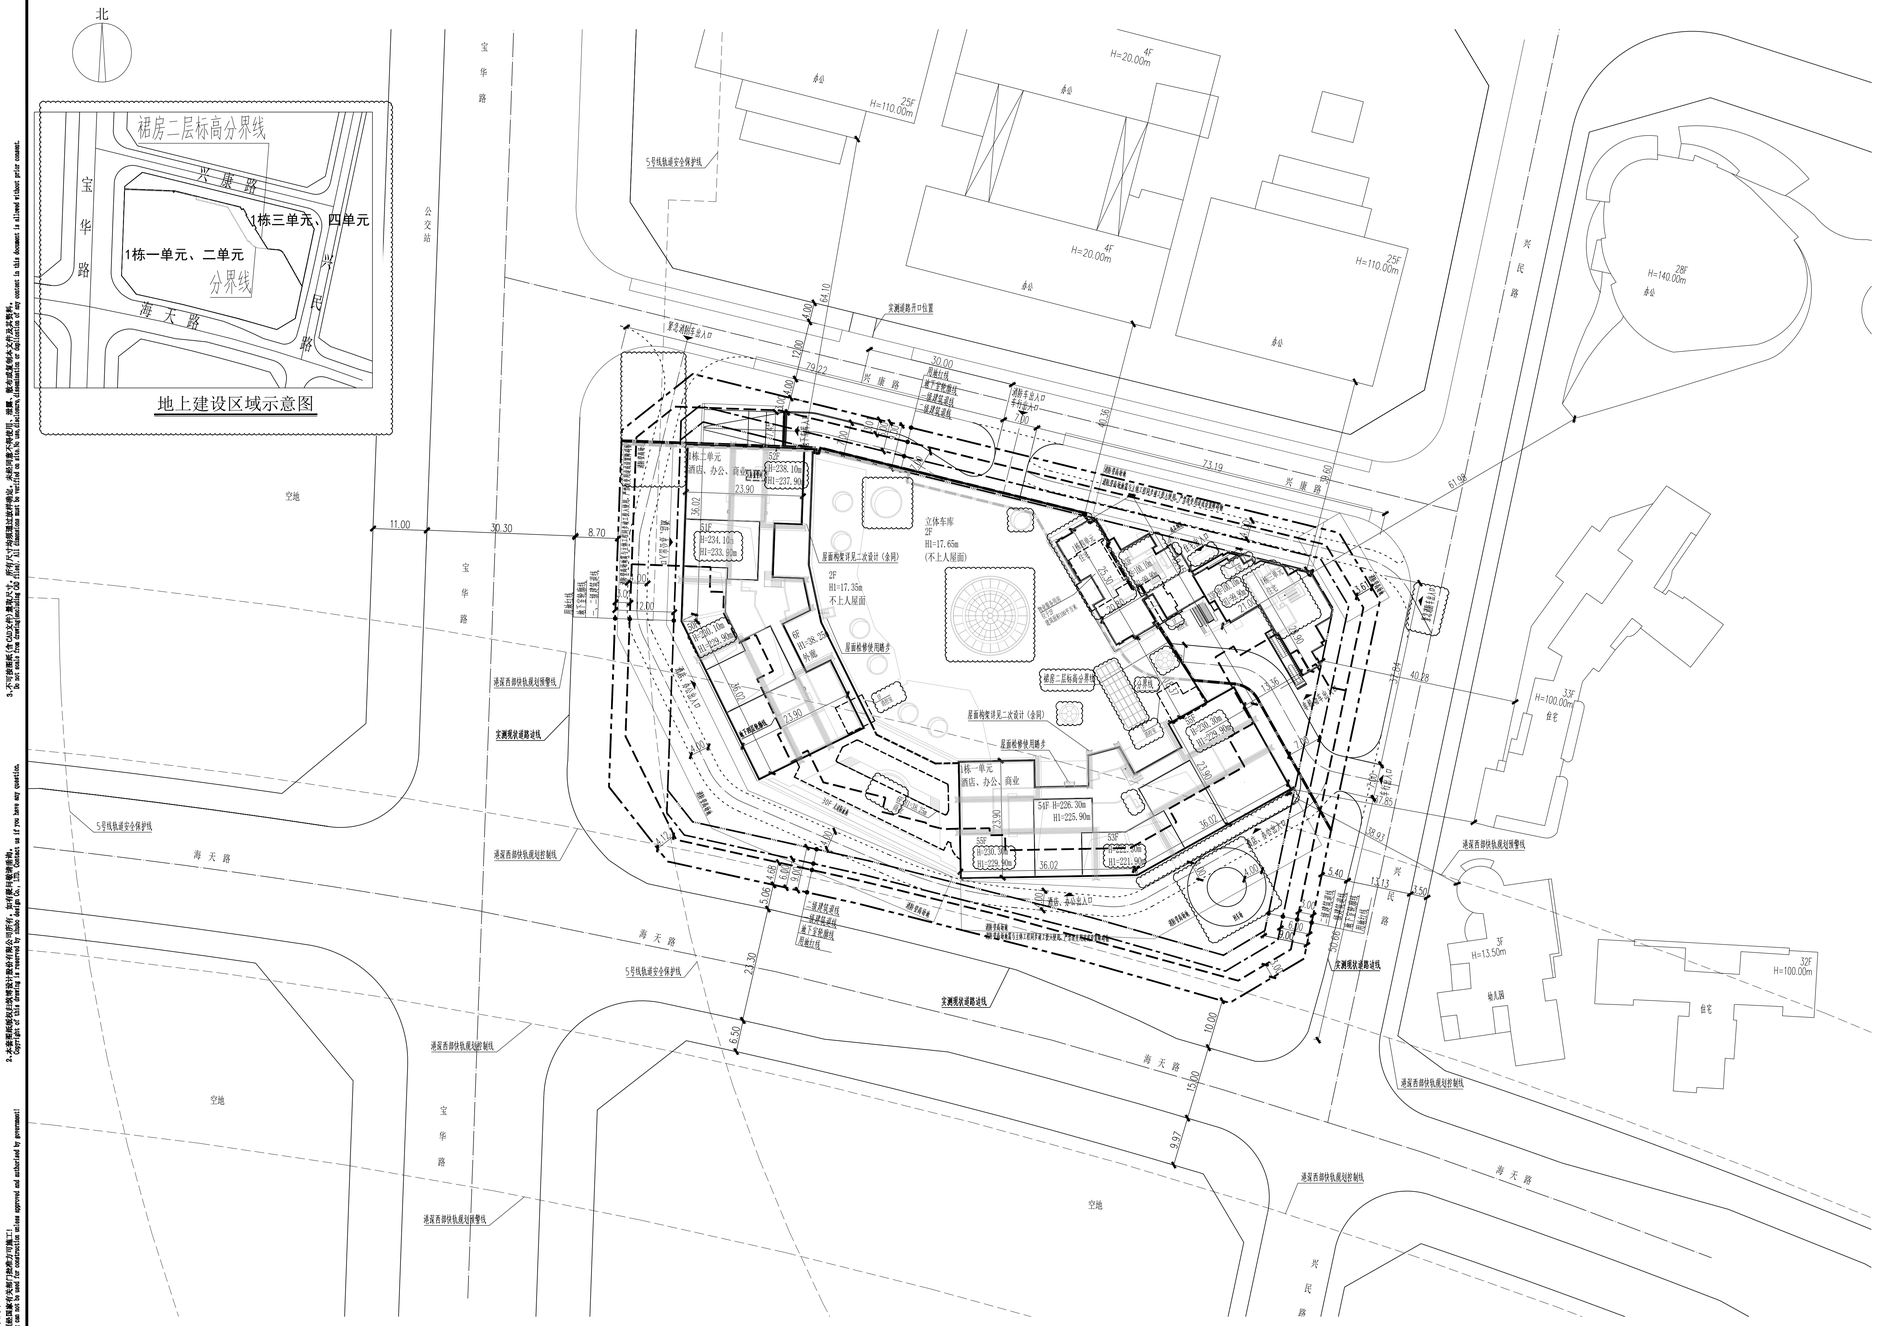
宝华路
公交站
兴康路
兴民路
海天路
5号线轨道安全保护线
地铁五号线宝安站出入口
1栋一单元
酒店、办公、商业
立体车库
2F
H1=17.65m
(不上人屋面)
2F
H1=17.35m
不上人屋面
层面构架详见二次设计（含网）
层面检修处用爬梯
裙房二层标高分界线
酒店、办公、商业
H=110.00m 25F
H=20.00m 4F
H=140.00m 28F
H=100.00m 33F
住宅
H=13.50m
幼儿园
32F
H=100.00m
住宅
