警示及说明 WARNING AND NOTES:

1. 未取得政府部门审批手续的图纸不可施工图纸方可施工!
This drawing can not be used for construction unless signed and sealed and approved and authorized by government!

2. 未取得相关知识产权所有权人授权书，知识产权纠纷请责任方。
Copyright of the drawing is owned by ZHUBO DESIGN LIMITED. Any infringement will be pursued.

3. 不可按图纸，尺寸线尺寸进行施工，所有尺寸均以现场实际测量为准，图纸有变更时以文字注明为准。
Do not scale from drawing.Including CAD files. All dimensions must be verified on site.If any discrepancies or duplication of an error in this drawing is allowed without prior consent.

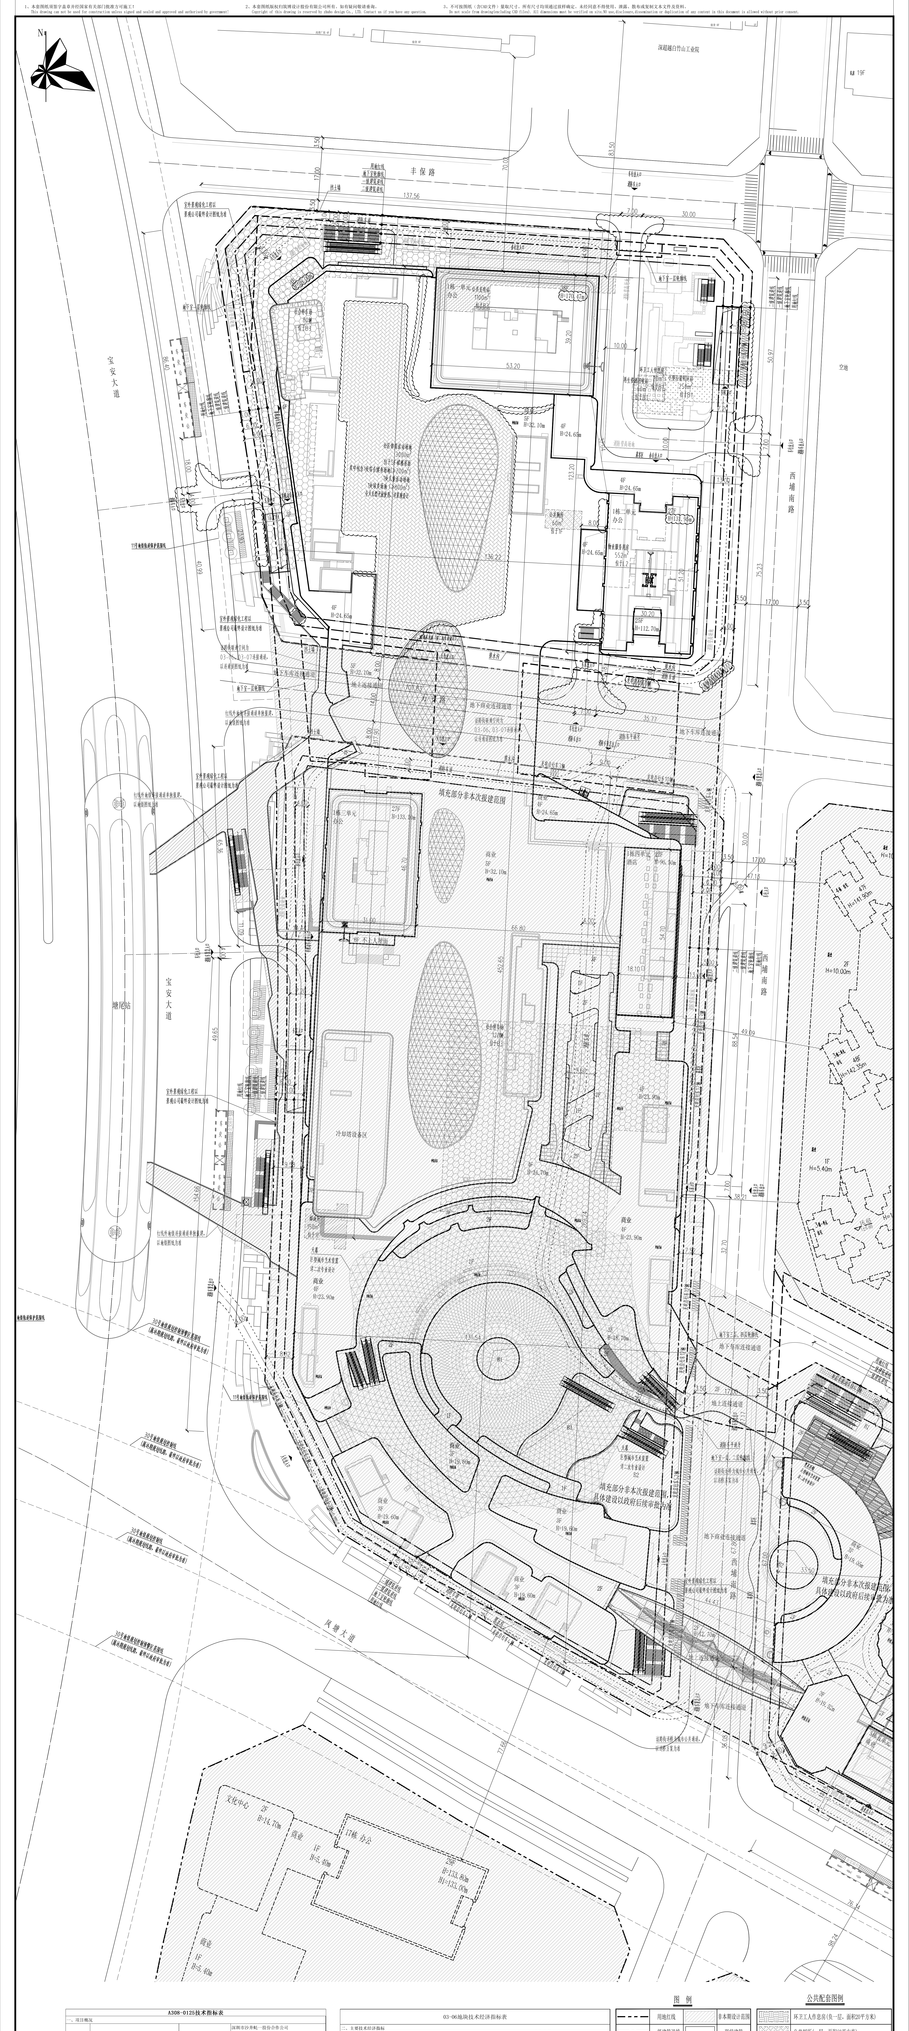
N
宝安大道
丰泰路
西埔南路
风华大道
地铁站
冷却塔设备区
填充部分非本次报建范围
填充部分非本次报建范围，具体建设以政府后续审批为准
文化中心
商业
行政 办公
酒店
商业
住宅
住宅
住宅